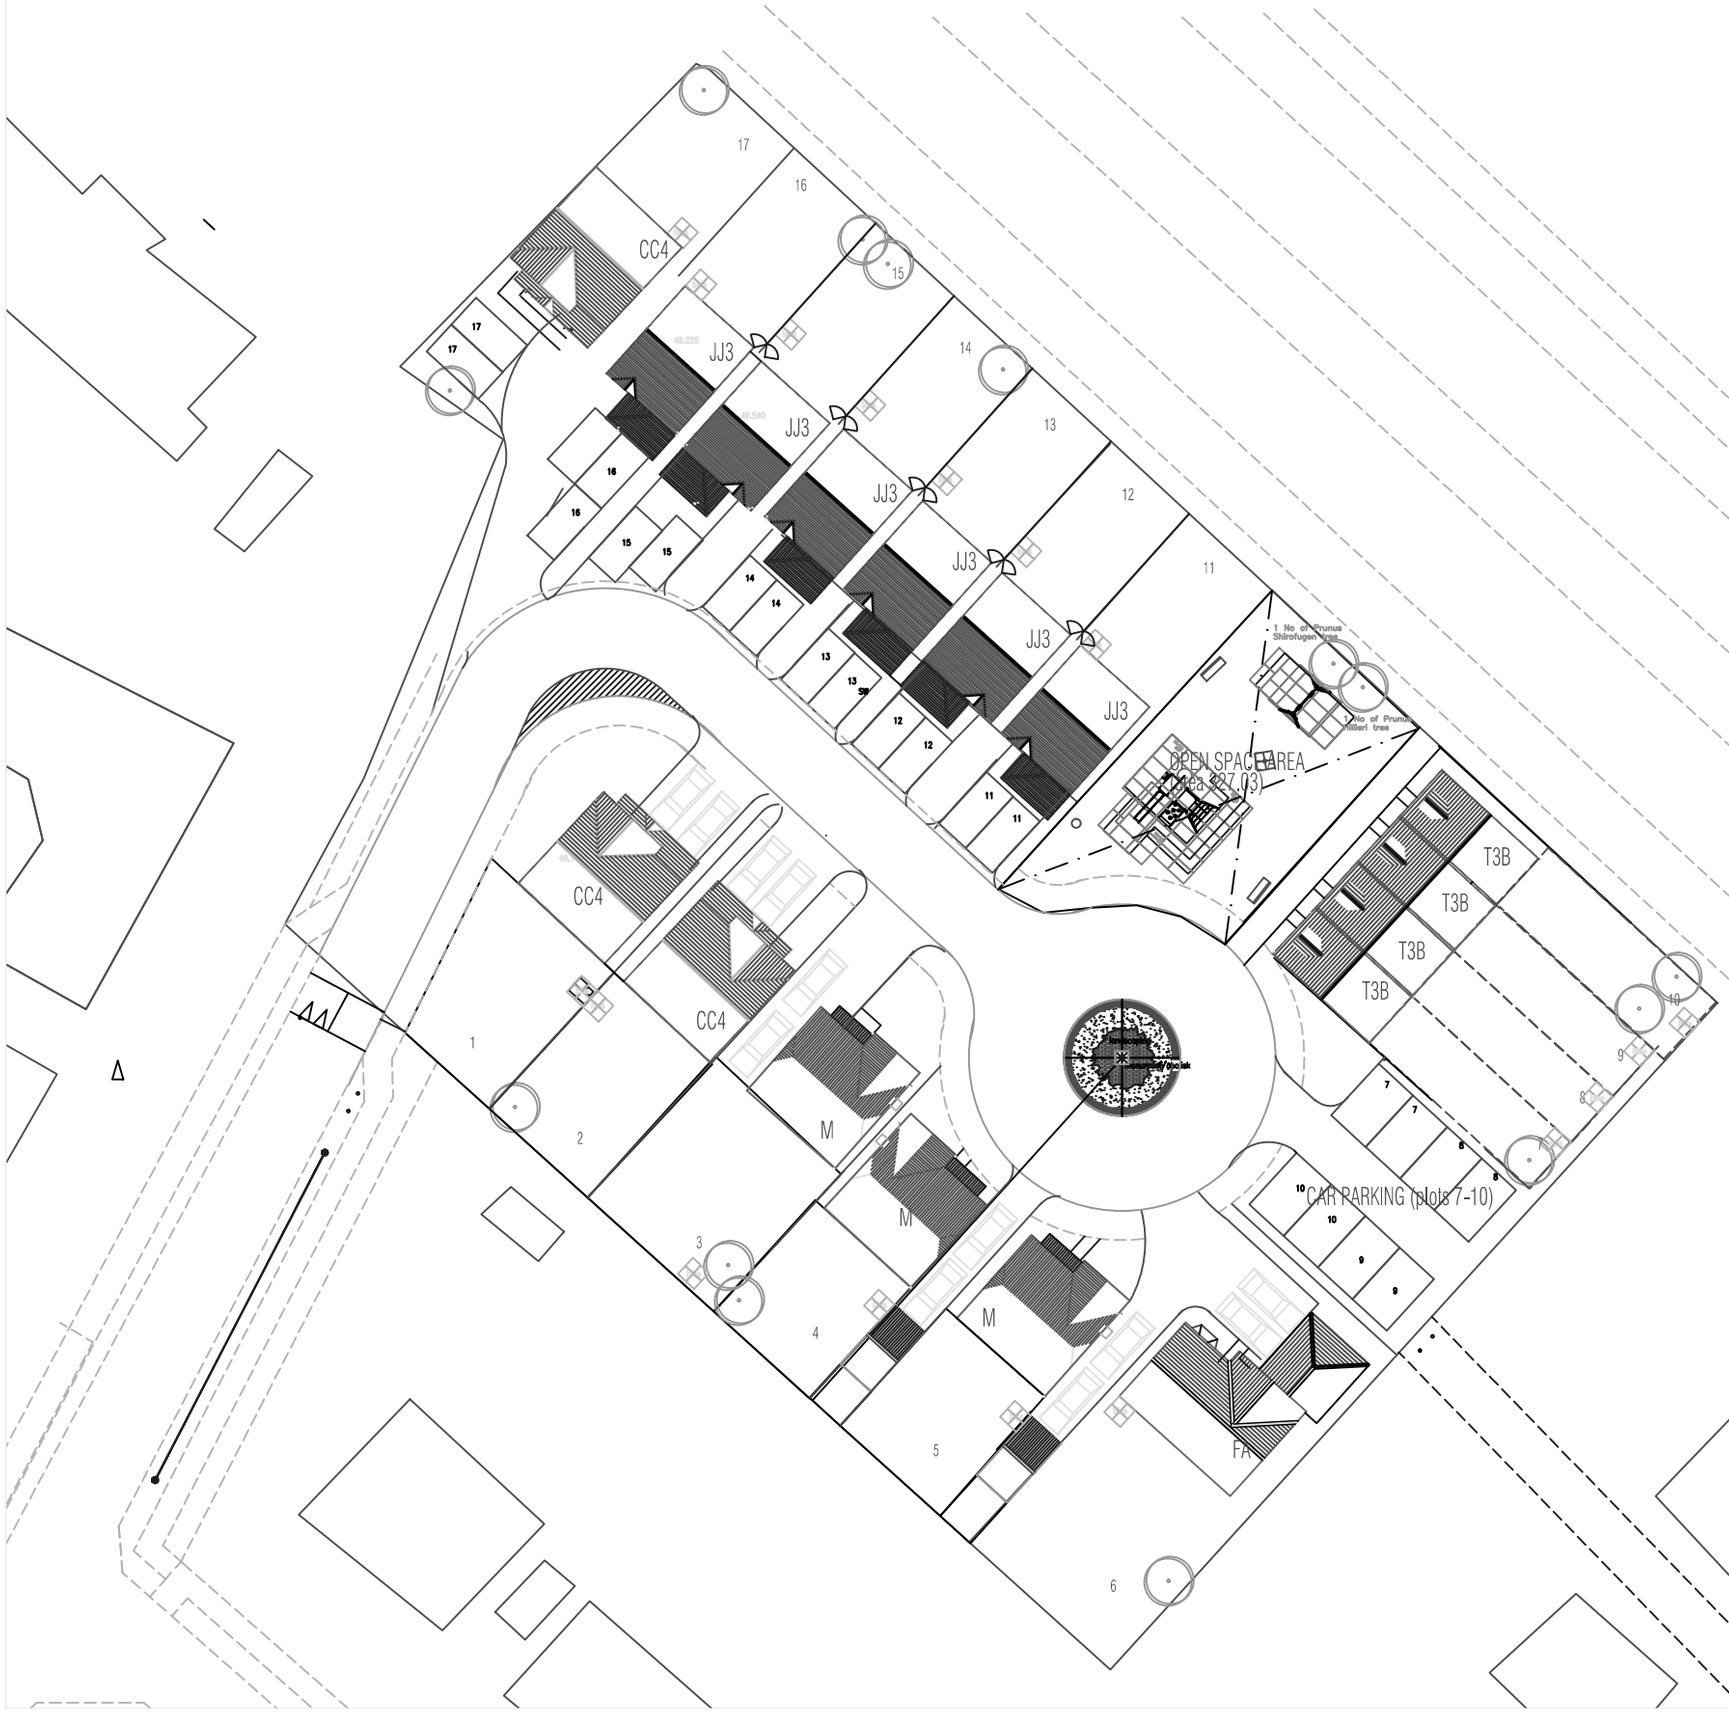

PROPOSED SITE LAYOUT

LAND ADJACENT TO ARRON AVENUE
KILMARNOCK

PADDLE LTD
45 PRESTON NEW ROAD,
BLACKBURN,
LANCS, BB2 6AE
TEL : 01254 265550

Drawing Number 100 Rev T 14
Scale 1:500 @ A4
Date : March 2003
Drawn : a.t.l-h.